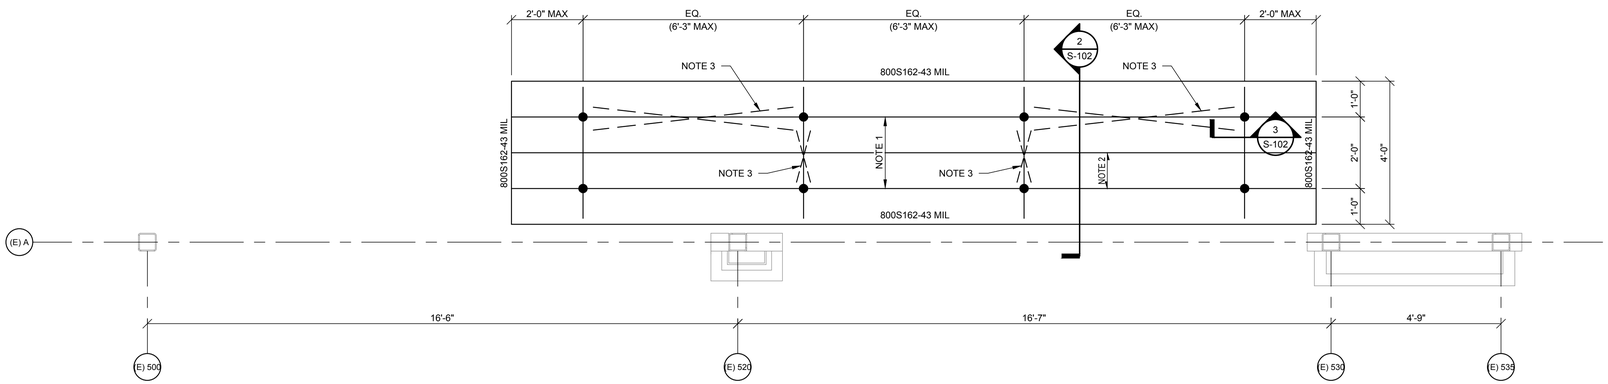

1 S-102 ENLARGED DROPPED SOFFIT FRAMING

1/2" = 1'-0"

PLAN NOTES:

1. INFILL FRAMING: 400S162-43 MIL CONT JOISTS @ 12" OC
2. 1/2" GYPSUM SHEATHING ON TOP AND BOTTOM.
3. DIAGONAL BRACING LOCATIONS, REF DETAILS.

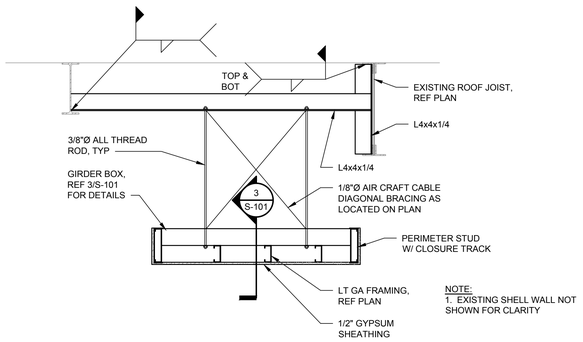

2 S-102 DROPPED SOFFIT DETAIL

3/4" = 1'-0"

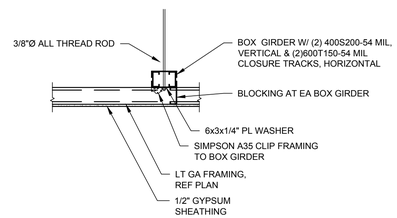

3 S-102 DROPPED SOFFIT DETAIL

3/4" = 1'-0"

PANDA RESTAURANT GROUP INC.
1683 Walnut Grove Ave.
Rosemead, California
91770
Telephone: 626.799.9898
Facsimile: 626.372.8288

All ideas, designs, arrangement and plans indicated or represented by this drawing are the property of Panda Express Inc. and were created for use on this specific project. None of these ideas, designs, arrangements or plans may be used by or disclosed to any person, firm, or corporation without the written permission of Panda Express Inc.

REVISIONS:

ISSUE DATE:

1	01.15.2021 ISSUE FOR PERMIT
2	05.11.2021 ISSUE FOR BID

DRAWN BY:

PANDA PROJECT #: - S4-21-D7792
C&P PROJECT #: - 2190853

Cuhaci & Peterson Architects Engineers Planners
2600 Maitland Center Pkwy. Maitland, FL 32751
P (407) 661-9100
F (407) 661-9101
www.cp.com
Florida Corporate Certificate #AA C000526

05.11.2021

PANDA EXPRESS

TRUE WARM AND WELCOME 2300
500 ASHFORD PARKWAY
DUNWOODY, GEORGIA 30338

S-102

ENLARGED PLAN & DETAILS

BRITT PETERS AND ASSOCIATES INC.
consulting engineers
101 Falls Park Drive
Suite 601
Greenville, SC 29601
(864) 271-8869
(864) 233-5140 Fax
www.brittpeters.com
BPA Job No. 200818