RECORD OF SURVEY

OF A PORTION OF THE W. 1/2 OF SEC. 34, T. 6 S., R. 1 W., M.D.B.&M. LYING WITHIN THE CITY OF SANTA CLARA SANTA CLARA COUNTY, CALIFORNIA

SCALE: 1" = 60' MAY 1967

(CONSISTING OF TWO SHEETS)

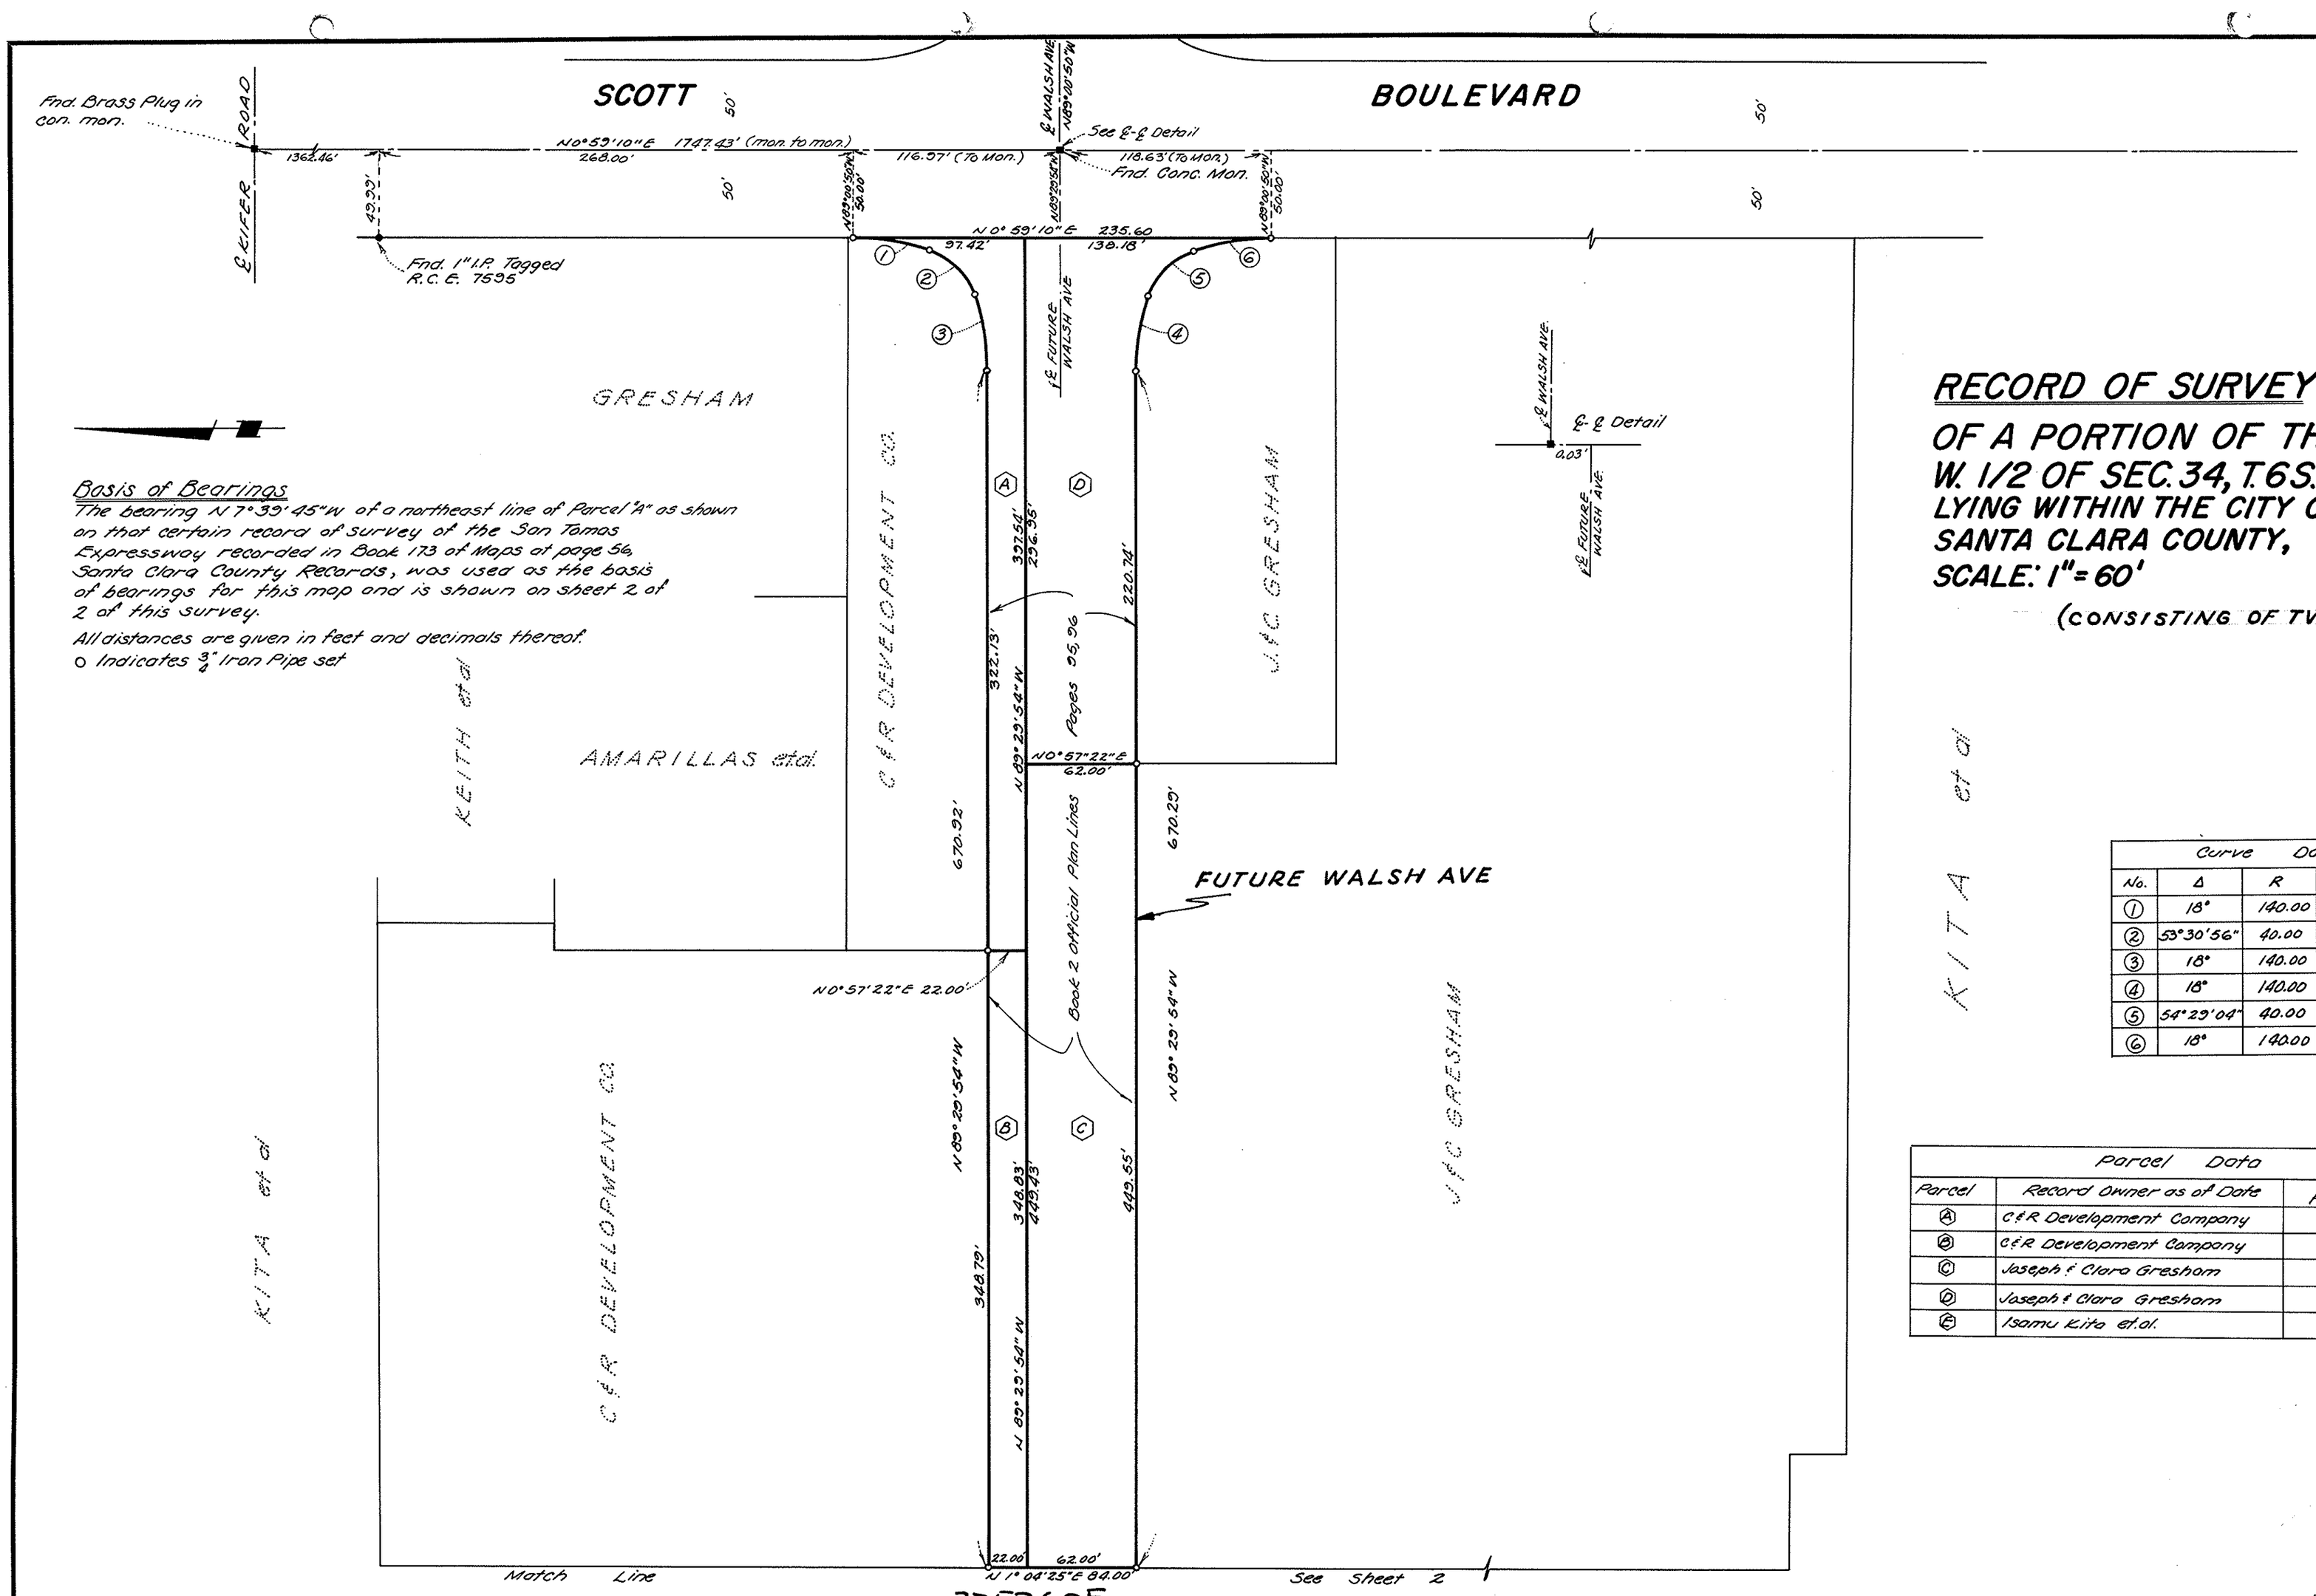

Basis of Bearings

The bearing N 7°39'45"W of a northeast line of Parcel "A" as shown on that certain record of survey of the San Tomas Expressway recorded in Book 173 of Maps at page 56, Santa Clara County Records, was used as the basis of bearings for this map and is shown on sheet 2 of 2 of this survey.

All distances are given in feet and decimals thereof.

○ Indicates ¾" Iron Pipe set

Curve Data				
No.	Δ	R	L	T
①	18°	140.00	43.98	22.17
②	53°30'56"	40.00	37.36	20.17
③	18°	140.00	43.98	22.17
④	18°	140.00	43.98	22.17
⑤	54°29'04"	40.00	38.04	20.59
⑥	18°	140.00	43.98	22.17

Parcel Data			Area (Acres)
Parcel	Record Owner as of Date	Prelim. Report No.	Gross
Ⓐ	C&R Development Company	14671/HH	0.219±
Ⓑ	C&R Development Company	14672/HH	0.176±
Ⓒ	Joseph & Clara Gresham	14669/HH	0.640±
Ⓓ	Joseph & Clara Gresham	14670/HH	0.442±
Ⓔ	Isamu Kita et.al.	14673/HH	1.736±

SURVEYOR'S CERTIFICATE

This map correctly represents a survey made by me or under my direction in conformance with the requirements of the Land Surveyors' Act at the request of CITY OF SANTA CLARA, Name of Person Authorizing Survey, in OCTOBER, 1966.

~~This record of survey is excluded from the Subdivision Map Act by subparagraph "g" of Section 11535.~~

Frank E. Pisano
FRANK E. PISANO
R.C.E. No. 6296

CO. SURVEYOR'S CERTIFICATE

This map has been examined for conformance with the requirements of the Land Surveyors' Act this 14th day of JULY, 1967.

James T. Pott
County Surveyor

Diane Pearson
By Deputy

RECORDER'S CERTIFICATE

FILE NO. 3253605

Filed for record this 17th day of JULY, 1967, at 3:11 P.m. in Book 225 of MAPS at page 14 ← 15, at the request of CITY OF SANTA CLARA

$ 7.00

George E. Fowles
County Recorder

Emma D. Rios
By Deputy

KITA et al

Non-Subdivision Certificate
This is to certify that this record of survey does not constitute a subdivision of land as defined under Section 11535 of the Business and Professions Code of the State of California for the reason that any division of land shown herein is not for sale or lease by the City of Santa Clara whether immediate or future. Any division of land shown herein is for the express purpose of describing rights of way for the acquisition and construction of City streets.

John A. Jones RCE 14711
Ass't City Engineer, City of Santa Clara

FRANK PISANO & ASSOCIATES
CONSULTING ENGINEERS
333 N. 26th STREET SAN JOSE CALIF.

SHEET 1 OF 2

12-1-66 JWC

225/14

225/14

14

14