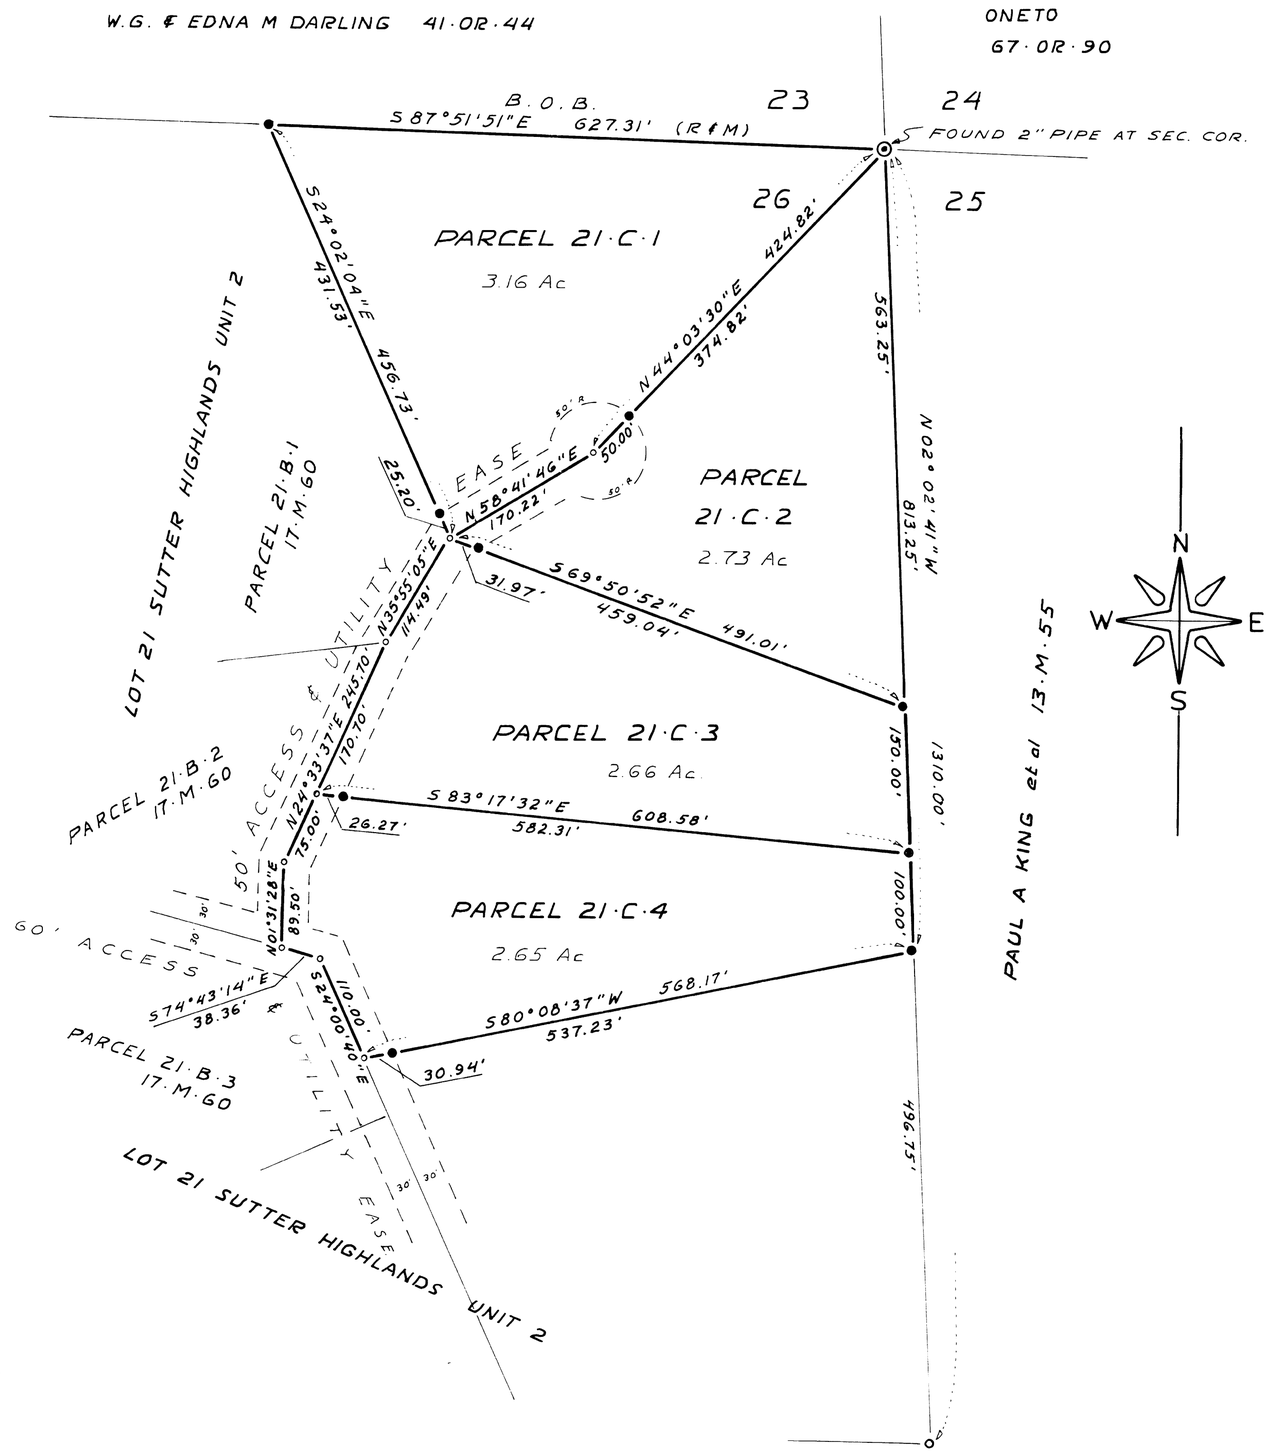

RECORD OF SURVEY OF A PORTION OF LOT 21
SUTTER HIGHLANDS UNIT 2 — FOR —

VIOLA SPRINGALL

BEING A PORTION OF THE N.E. 1/4 OF SEC. 26
T. 7N., R. 11E., M.D.M., AMADOR COUNTY, CALIFORNIA

FEBRUARY 1971 SCALE: 1" = 100'

TOMA & ANDERSON
REGISTERED LAND SURVEYOR'S
45 SUMMIT ST., JACKSON, CALIF.

NOTES AND LEGEND

—●— DENOTES A ½" PIPE TAGGED L.S. 3570 SET ON SURVEY
—○— DENOTES A ½" PIPE TAGGED L.S. 3570 FOUND ON SURVEY
OTHER MONUMENTS FOUND OR SET ARE AS SHOWN ON PLAT

THE MERIDIAN OF THIS SURVEY IS IDENTICAL WITH THE MERIDIAN OF THAT CERTAIN OFFICIAL MAP TITLED "RECORD OF SURVEY OF SUTTER HIGHLANDS UNIT 2" AS RECORDED IN BOOK 16 OF MAPS AND PLATS AT PAGE 30. AMADOR COUNTY RECORDS. BEARING S 87°51'51"E

SURVEYOR'S CERTIFICATE

THIS MAP CORRECTLY REPRESENTS A SURVEY MADE BY ME OR UNDER MY DIRECTION IN CONFORMANCE WITH THE REQUIREMENTS OF THE LAND SURVEYOR'S ACT DURING FEBRUARY 1971 AT THE REQUEST OF VIOLA SPRINGALL

Ciro L. Toma

CIRO L. TOMA L.S. 3570

COUNTY SURVEYOR'S CERTIFICATE

THIS MAP HAS BEEN EXAMINED FOR CONFORMANCE WITH THE REQUIREMENTS OF THE LAND SURVEYORS ACT THIS 26th DAY OF March 1971.

Keith Hansen L.S. 2774
AMADOR COUNTY SURVEYOR

COMPLIANCE CERTIFICATE

THIS MAP HAS BEEN EXAMINED FOR COMPLIANCE WITH THE PROVISIONS OF THE SUBDIVISION MAP ACT AND ALL LOCAL ORDINANCES ENACTED PURSUANT THERETO

DATED 3-26 1971

Keith Hansen L.S. 2774
AMADOR COUNTY SURVEYOR

COUNTY RECORDER'S CERTIFICATE

FILED THIS 26 DAY OF Mar 1971 AT 9:28 AM IN BOOK 17 OF MAPS AND PLATS AT PAGE 64 AT THE REQUEST OF THE AMADOR COUNTY SURVEYOR.

FEE $5.00

Anthony Sutton
AMADOR COUNTY RECORDER
By Norma L. Shettle